

RIVER POINT  
444 WEST LAKE STREET  
CHICAGO, ILLINOIS

RIVER POINT LLC  
OWNER

HINES  
DEVELOPMENT MANAGER

PICKARD CHILTON ARCHITECTS, INC.  
DESIGN ARCHITECT

KENDALL/HEATON ASSOCIATES, INC.  
ARCHITECT

THE OFFICE OF JAMES BURNETT  
LANDSCAPE ARCHITECT

MAGNUSSON KLEMENCIC ASSOCIATES  
STRUCTURAL ENGINEER

ALVINE AND ASSOCIATES, INC.  
MECHANICAL, ELECTRICAL, PLUMBING  
& FIRE PROTECTION ENGINEER

A. EPSTEIN AND SONS  
INTERNATIONAL, INC.  
CIVIL ENGINEER


NO.	DATE	ISSUE
1	14 JUN 2013	DESIGN DEVELOPMENT
2		
3		
4		
5		
6		
7		
8		
9		
10		
11		
12		
13		
14		
15		

**PRELIMINARY**

This Document is released for information under the authority of  
Laurence C. Burns Jr., FAIA

It is not to be used for regulatory approval, permit or construction purposes.

File Name <b>A312RP</b>	
Drawing Title <b>LEVELS 12-15 FLOOR PLAN</b>	
Project Number <b>KHA 06008</b>	Drawing No. <b>A3.12</b>


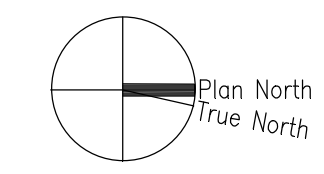


NOTES:

1. REFER TO A0.00 FOR DRAWING CONVENTIONS

2. INDICATES PARTITION TYPE -  
REFER TO A8.01 - A8.03  
ALL PARTITIONS ARE TYPE (2) U.N.O.

3. DIMENSIONS TO PARTITIONS ARE FINISHED FACE OF PARTITION U.N.O.

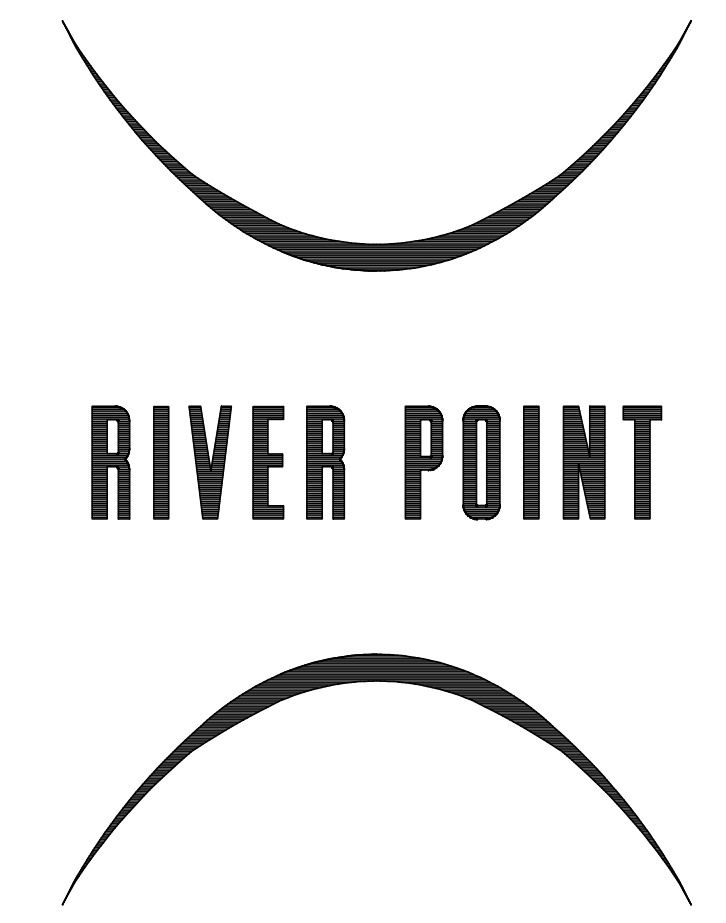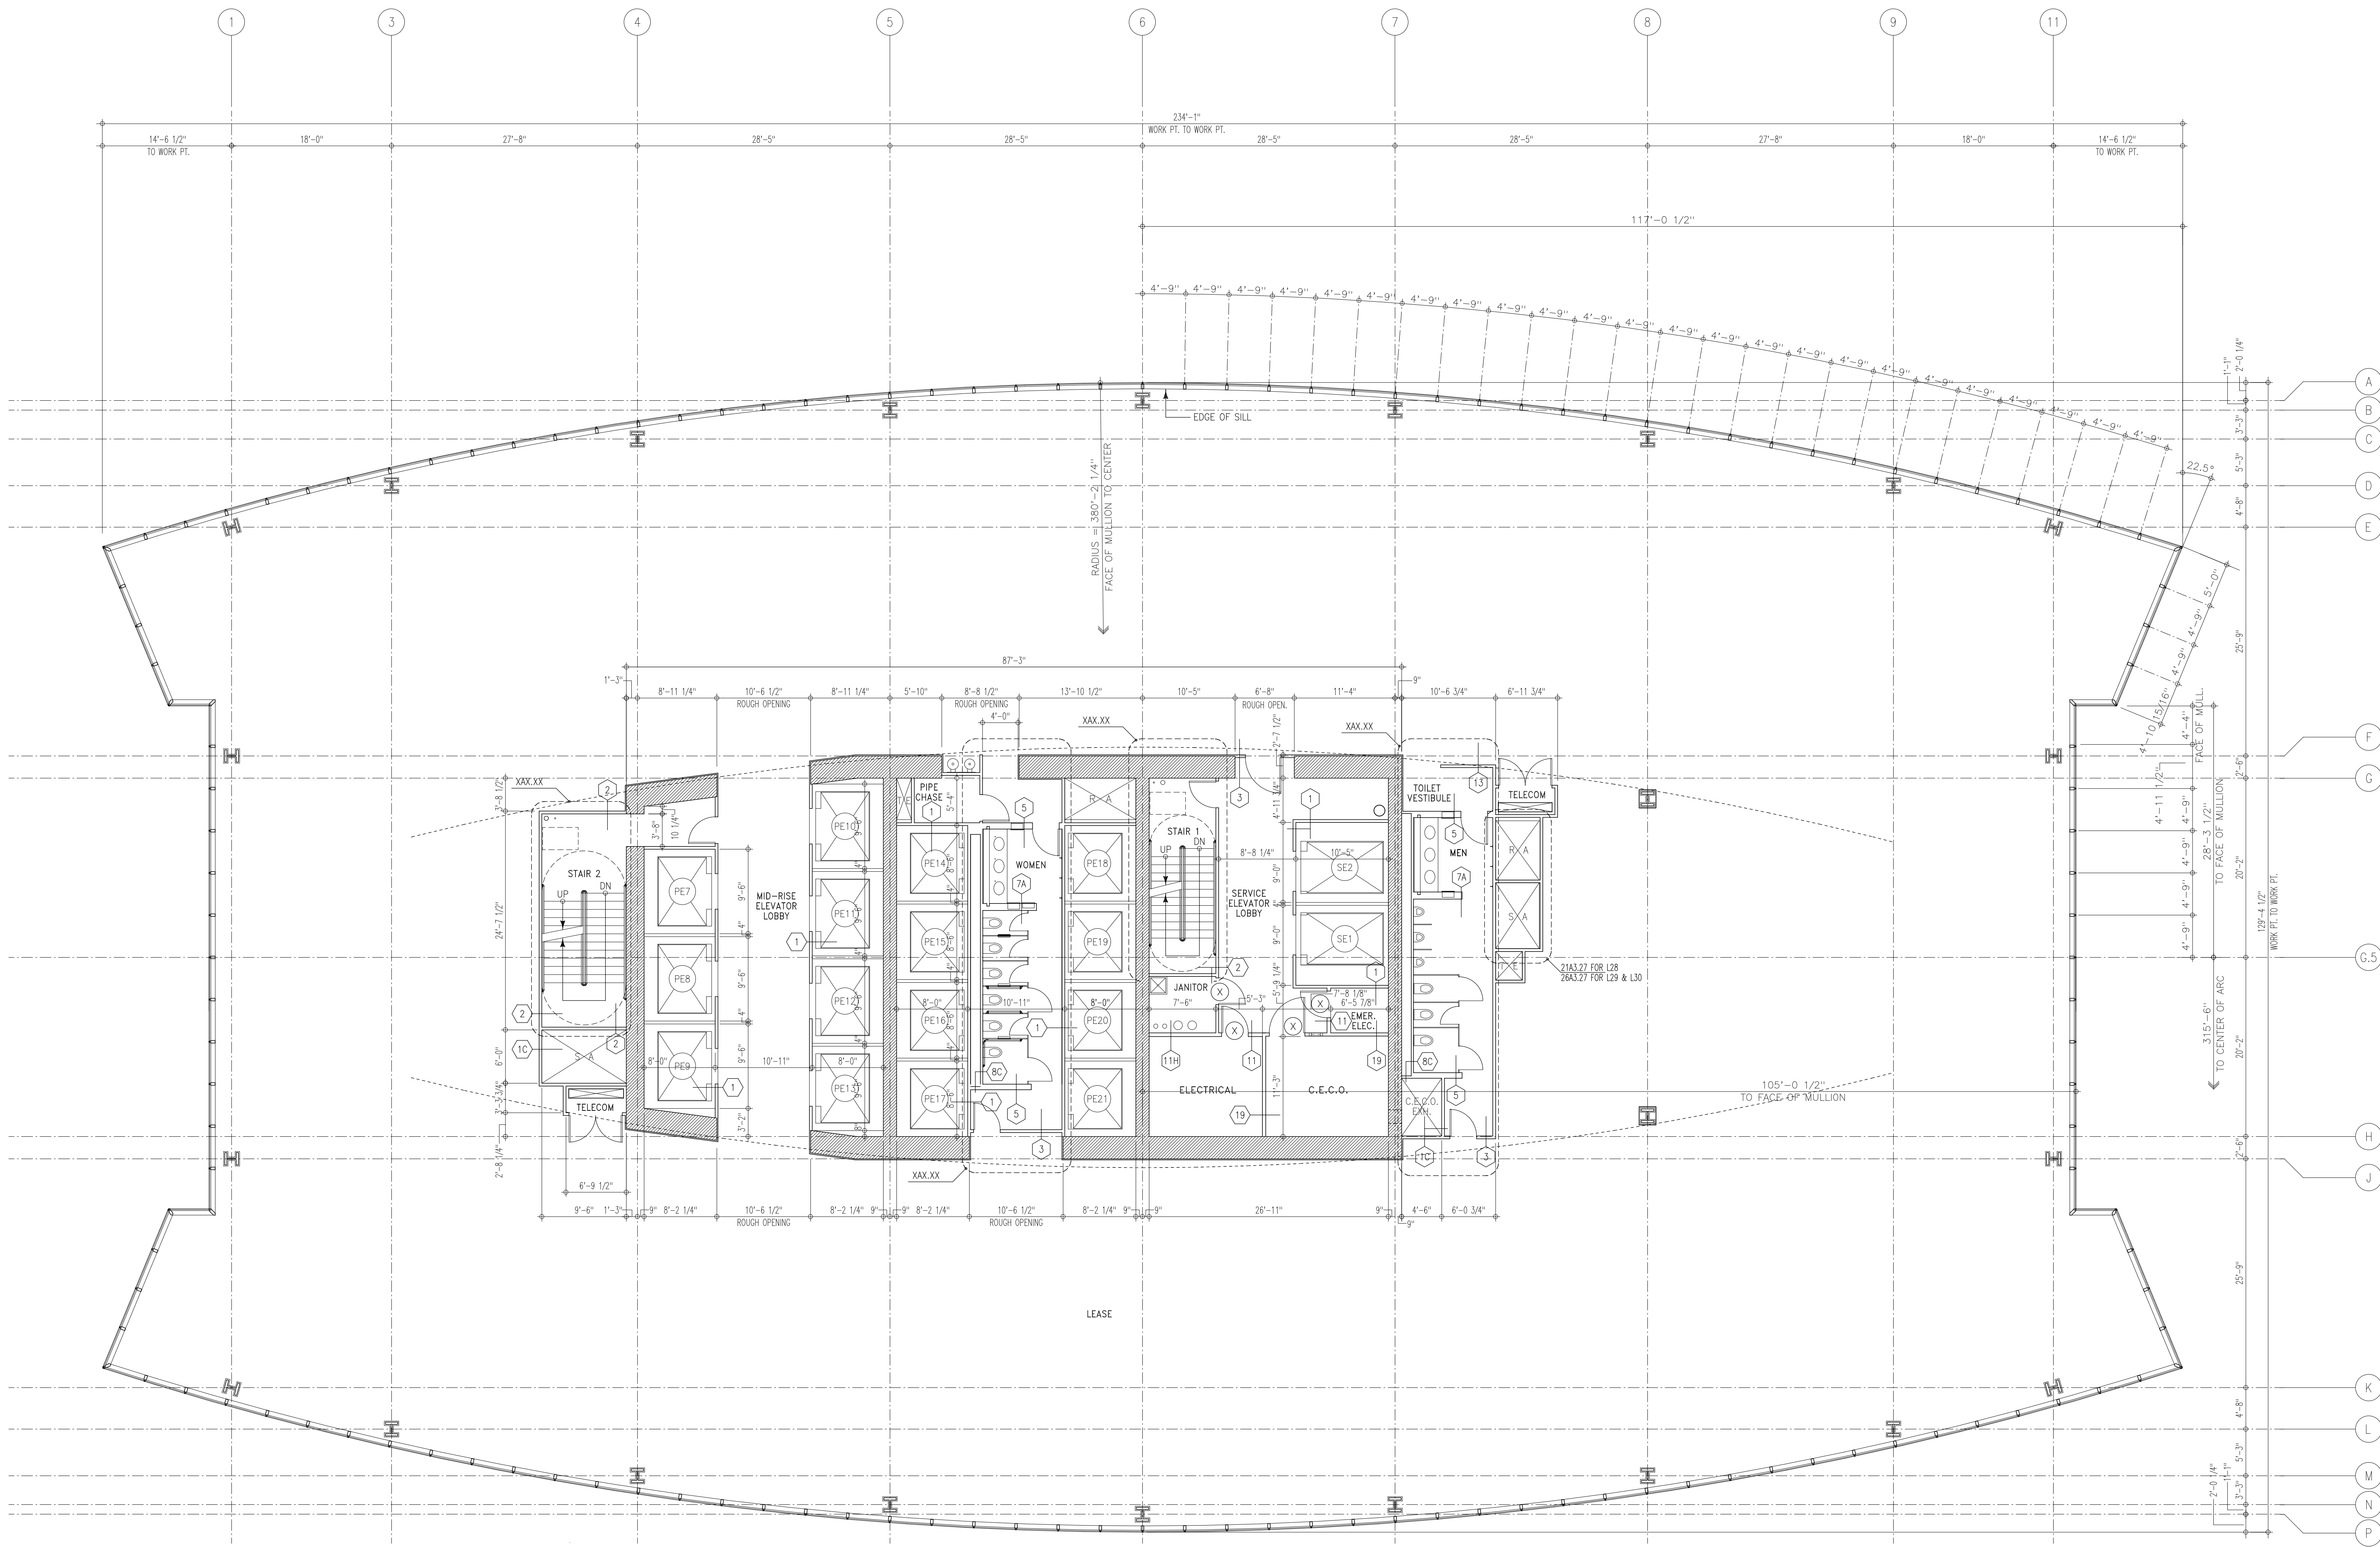

RIVER POINT  
444 WEST LAKE STREET  
CHICAGO, ILLINOIS

RIVER POINT LLC  
OWNER

HINES  
DEVELOPMENT MANAGER

PICKARD CHILTON ARCHITECTS, INC.  
DESIGN ARCHITECT

KENDALL/HEATON ASSOCIATES, INC.  
ARCHITECT

THE OFFICE OF JAMES BURNETT  
LANDSCAPE ARCHITECT

MAGNUSSON KLEMENCIC ASSOCIATES  
STRUCTURAL ENGINEER

ALVINE AND ASSOCIATES, INC.  
MECHANICAL, ELECTRICAL, PLUMBING  
& FIRE PROTECTION ENGINEER

A. EPSTEIN AND SONS  
INTERNATIONAL, INC.  
CIVIL ENGINEER

NO.	DATE	ISSUE
1	14 JUN 2013	DESIGN DEVELOPMENT
2		
3		
4		
5		
6		
7		
8		
9		
10		
11		
12		
13		
14		
15		

PRELIMINARY

This Document is released for information  
under the authority of  
Laurence C. Burns Jr., FAIA

It is not to be used for  
regulatory approval, permit or  
construction purposes.

File Name  
A328RP

Drawing Title  
LEVELS 28-30  
FLOOR PLAN

Project Number  
KHA 06008

Drawing No.  
A3.28

NOTES:



1. REFER TO A0.00 FOR DRAWING CONVENTIONS

2. INDICATES PARTITION TYPE

3. REFER TO A8.01 - A8.03

ALL PARTITIONS ARE TYPE 2 U.N.O.

DIMENSIONS TO PARTITIONS ARE FINISHED FACE OF PARTITION U.N.O.

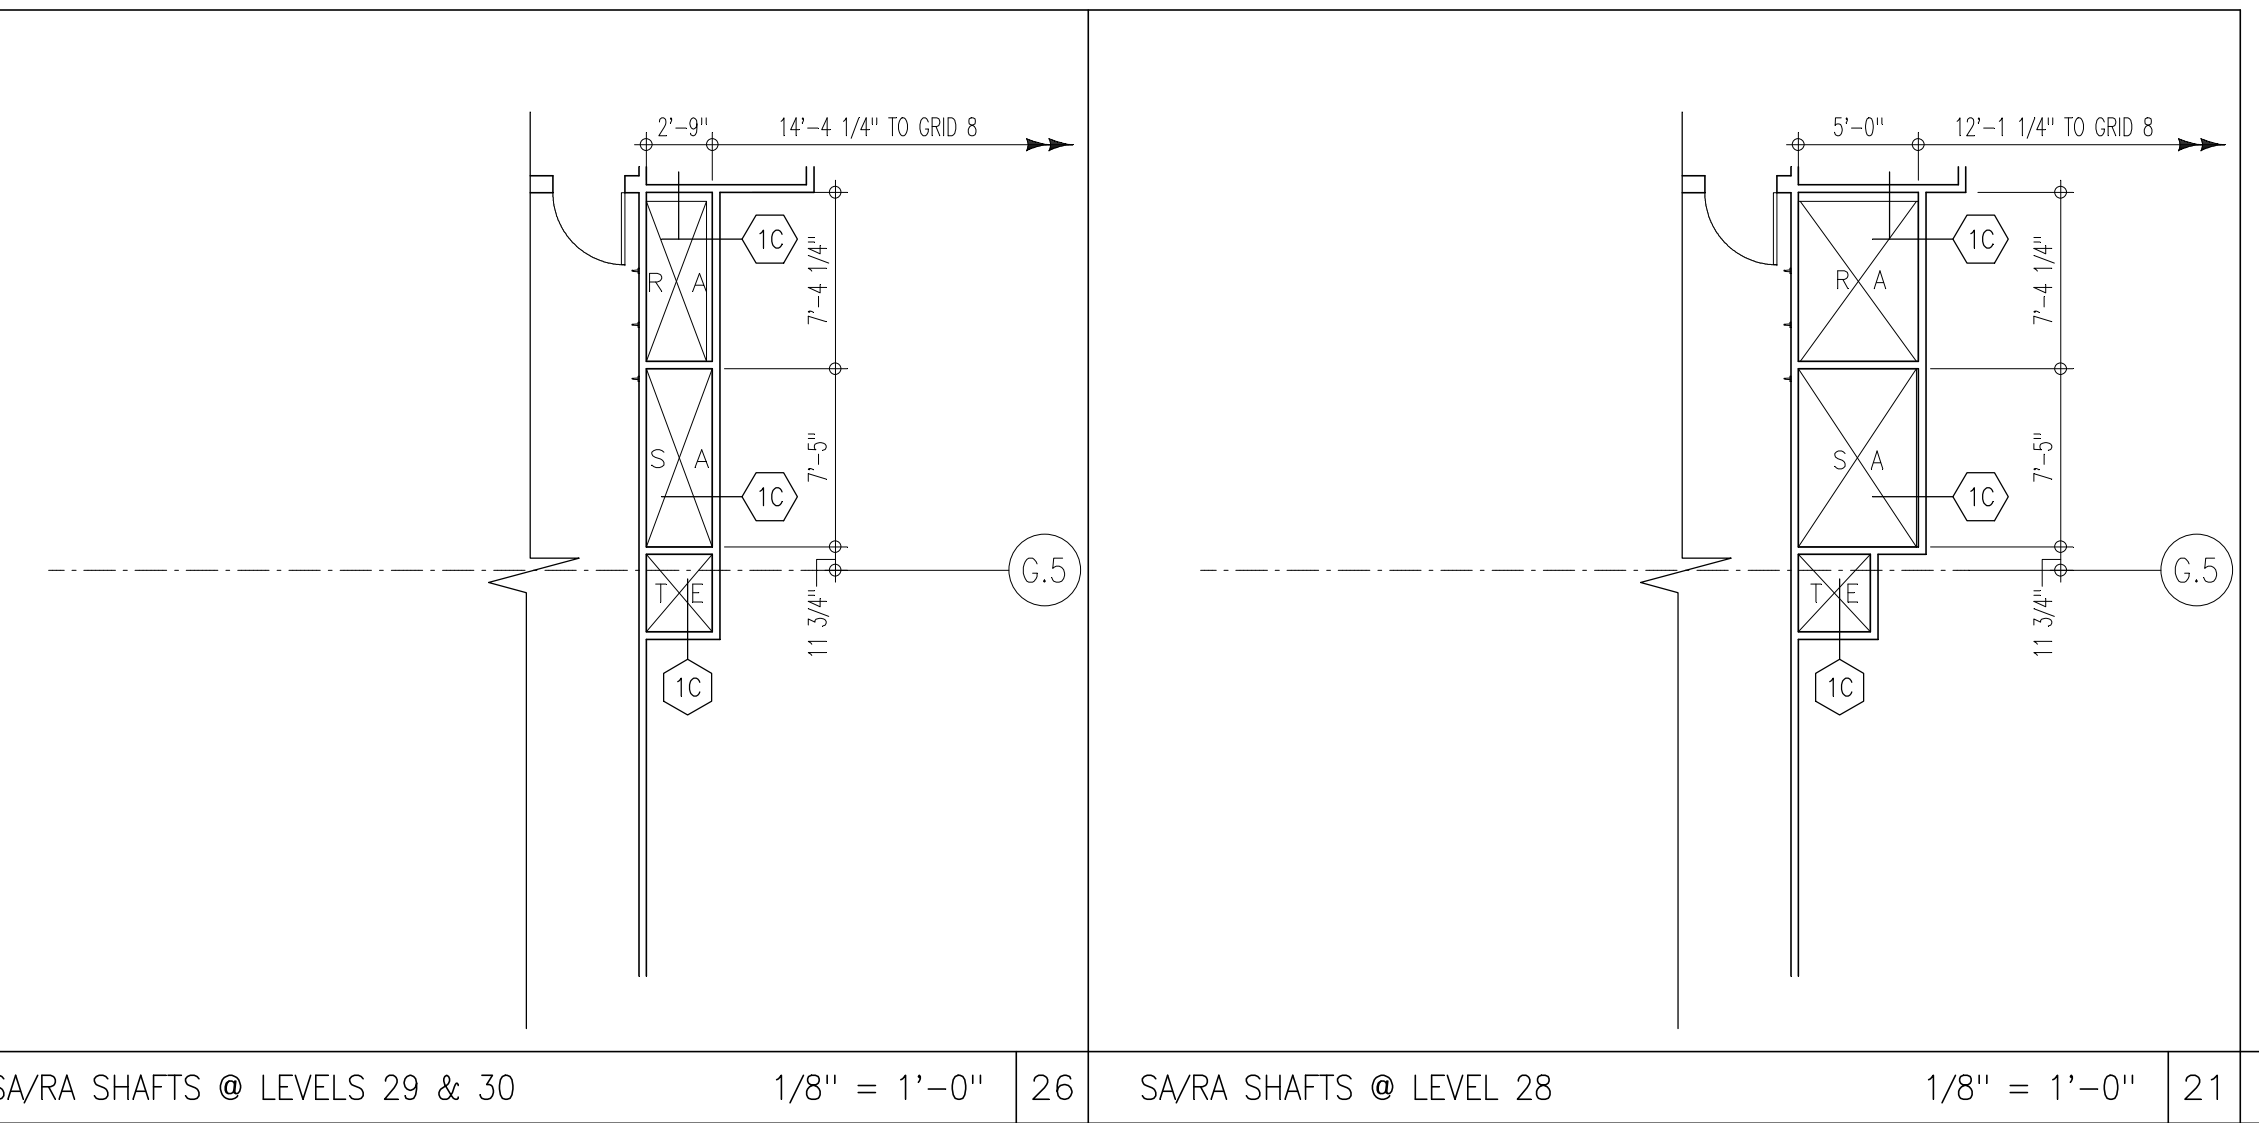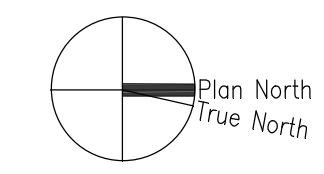

SA/RA SHAFTS @ LEVELS 29 & 30 1/8" = 1'-0" 26

SA/RA SHAFTS @ LEVEL 28 1/8" = 1'-0" 21

FLOOR PLAN - LEVELS 28-30

1/8" = 1'-0" 1

FILE NAME: A328RP UNIT SIZE: XXX CONFIG FILE: XXX DISK #: XXX  
LAYER FILE: XXX PLOT DATE: XXX  
A328RP AXL 09-20-13 16:19